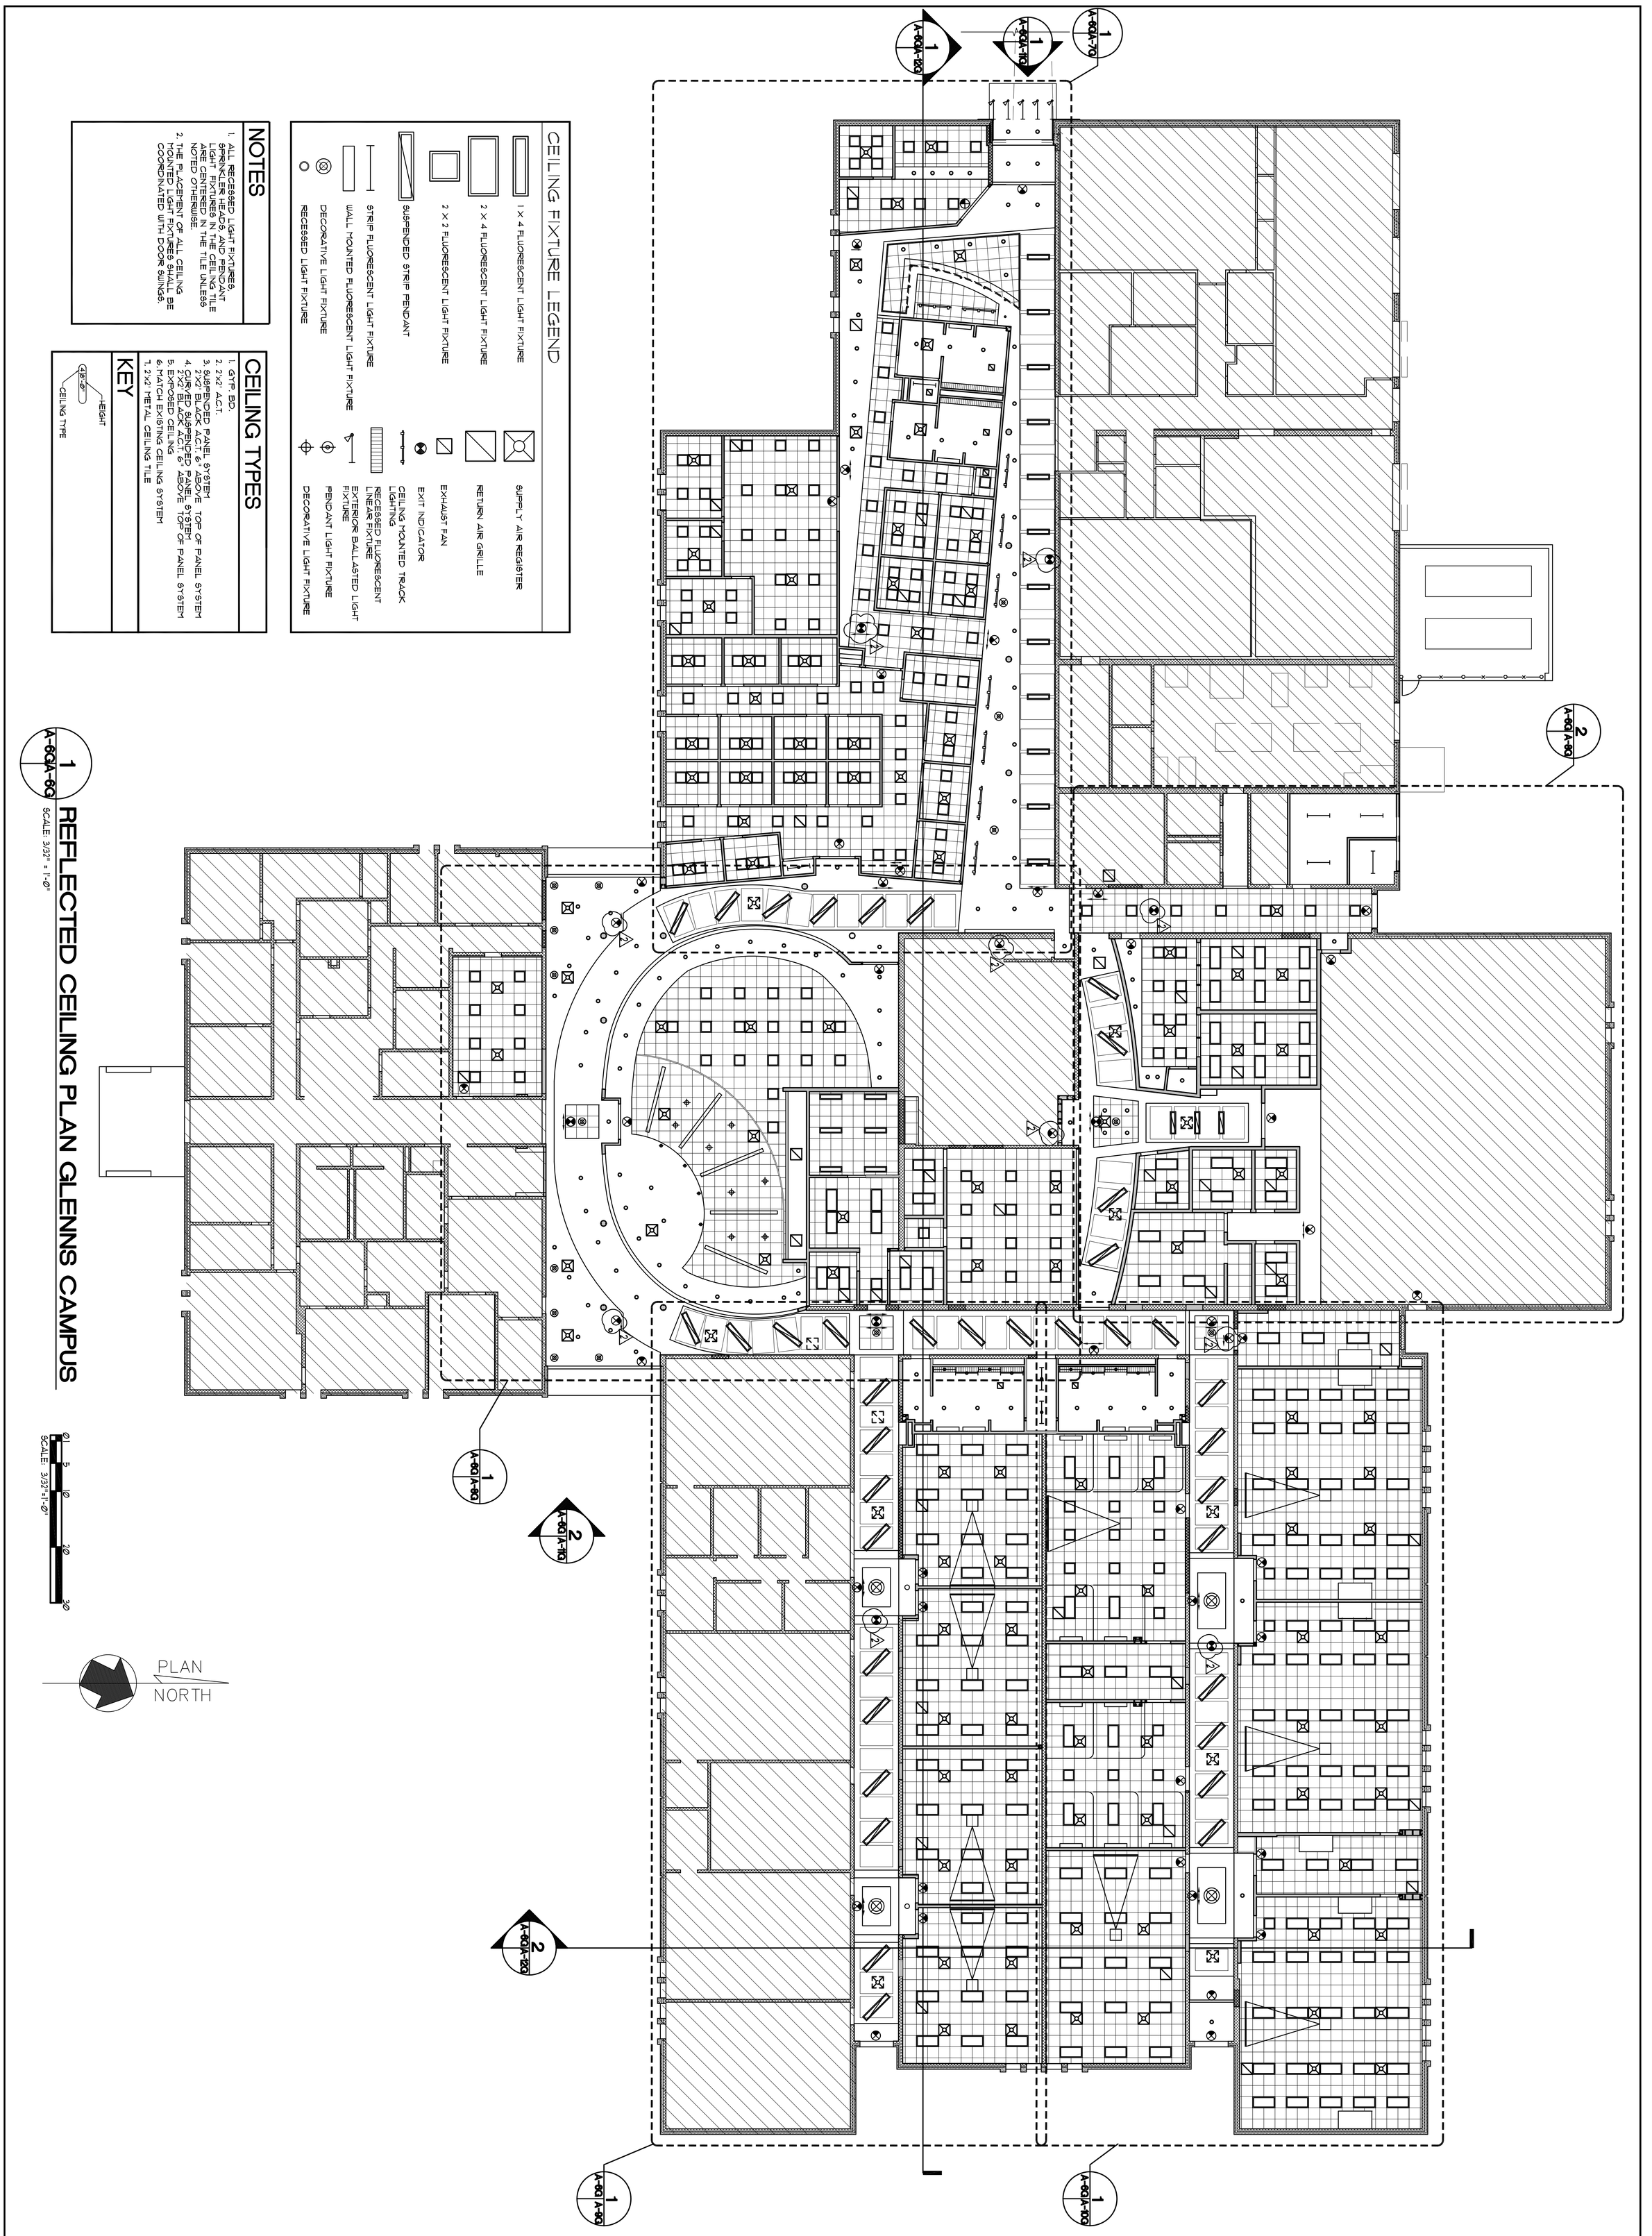

REFLECTED CEILING PLAN GLENNS CAMPUS

SCALE: 3/32" = 1'-0"

SCALE: 3/32"=1'-0"

PLAN NORTH

CEILING FIXTURE LEGEND

- 1 X 4 FLUORESCENT LIGHT FIXTURE
- 2 X 4 FLUORESCENT LIGHT FIXTURE
- 2 X 2 FLUORESCENT LIGHT FIXTURE
- SUSPENDED STRIP PENDANT
- STRIP FLUORESCENT LIGHT FIXTURE
- WALL MOUNTED FLUORESCENT LIGHT FIXTURE
- DECORATIVE LIGHT FIXTURE
- RECESSED LIGHT FIXTURE
- SUPPLY AIR REGISTER
- RETURN AIR GRILLE
- EXHAUST FAN
- EXIT INDICATOR
- CEILING MOUNTED TRACK LIGHTING
- RECESSED FLUORESCENT LINEAR FIXTURE
- EXTERIOR BALLASTED LIGHT FIXTURE
- PENDANT LIGHT FIXTURE
- DECORATIVE LIGHT FIXTURE

NOTES

1. ALL RECESSED LIGHT FIXTURES, SPRINKLER HEADS, AND PENDANT LIGHT FIXTURES IN THE CEILING TILE ARE CENTERED IN THE TILE UNLESS NOTED OTHERWISE.
2. THE PLACEMENT OF ALL CEILING MOUNTED LIGHT FIXTURES SHALL BE COORDINATED WITH DOOR SWINGS.

CEILING TYPES

1. GYP. BD.
2. 2'x2' A.C.T.
3. SUSPENDED PANEL SYSTEM 2'X2' BLACK A.C.T. 6" ABOVE TOP OF PANEL SYSTEM
4. CURVED SUSPENDED PANEL SYSTEM 2'X2' BLACK A.C.T. 6" ABOVE TOP OF PANEL SYSTEM
5. EXPOSED CEILING
6. MATCH EXISTING CEILING SYSTEM
7. 2'x2' METAL CEILING TILE

KEY

HEIGHT
9'-0" / CEILING TYPE

File Number	RCC-A6G-PLAN
Sheet	A-6G
Date:	JANUARY 13, 2010
REVISIONS NO.	REV. WORK 3/3/2010
DATE	

COMMONWEALTH OF VIRGINIA
STEPHEN FLOYD CYBULSKI
Lic.No.013047
ARCHITECT

RAPPAHANNOCK COMMUNITY COLLEGE
CAMPUS RENOVATIONS
WARSAW + GLENNS, VIRGINIA
PC: 260-17712

nbj ARCHITECTURE
A Professional Limited Company
GROVE PARK SQUARE
11537-B NUCKOLS ROAD
Glen Allen, Virginia 23059
☎(804) 273-9811 fax: (804) 273-9843